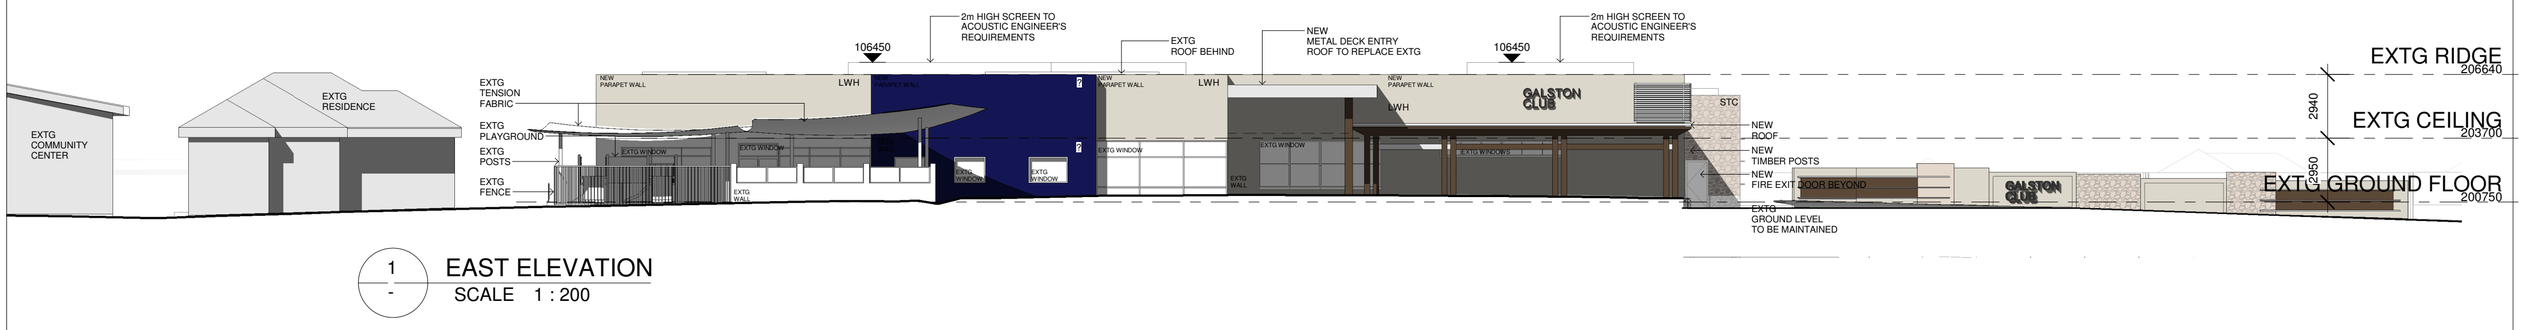

1 - EAST ELEVATION
SCALE 1 : 200

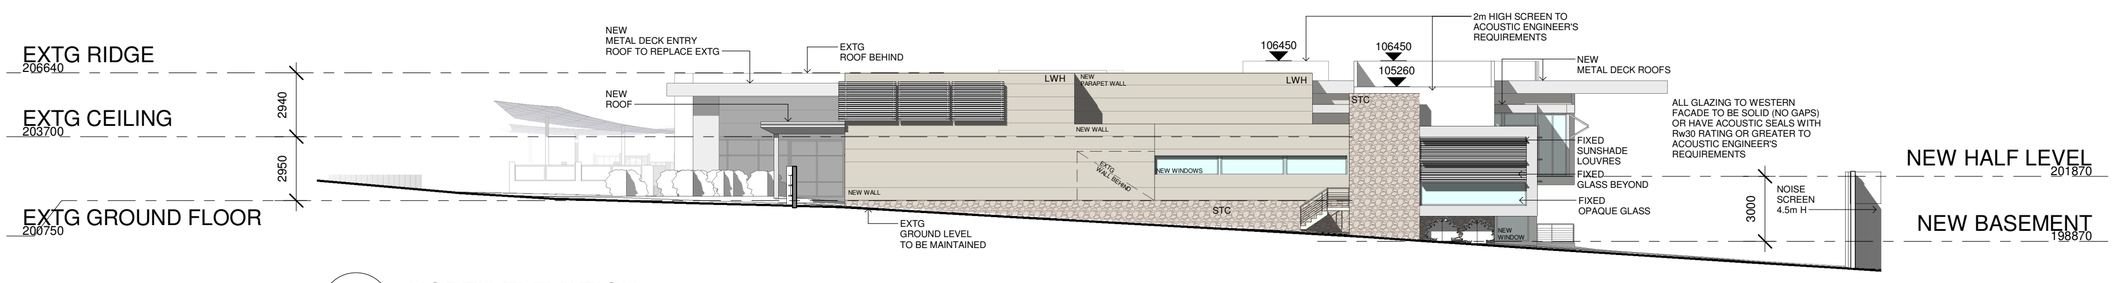

2 - NORTH ELEVATION
SCALE 1 : 200

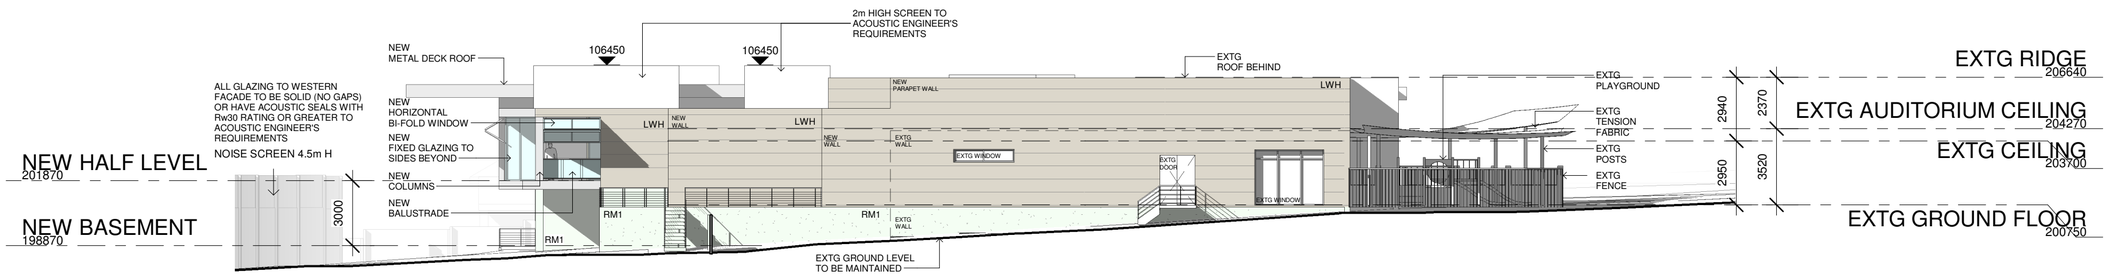

3 - SOUTH ELEVATION
SCALE 1 : 200

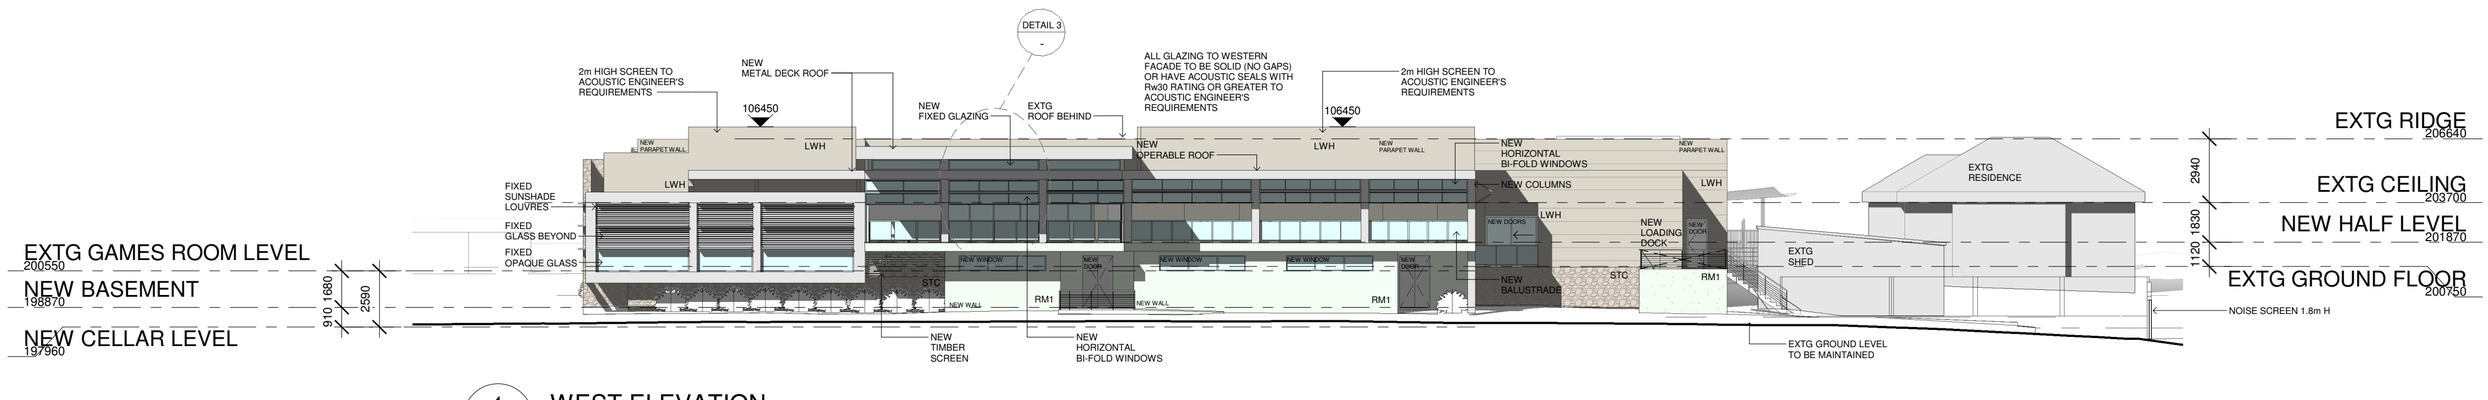

4 - WEST ELEVATION
SCALE 1 : 200

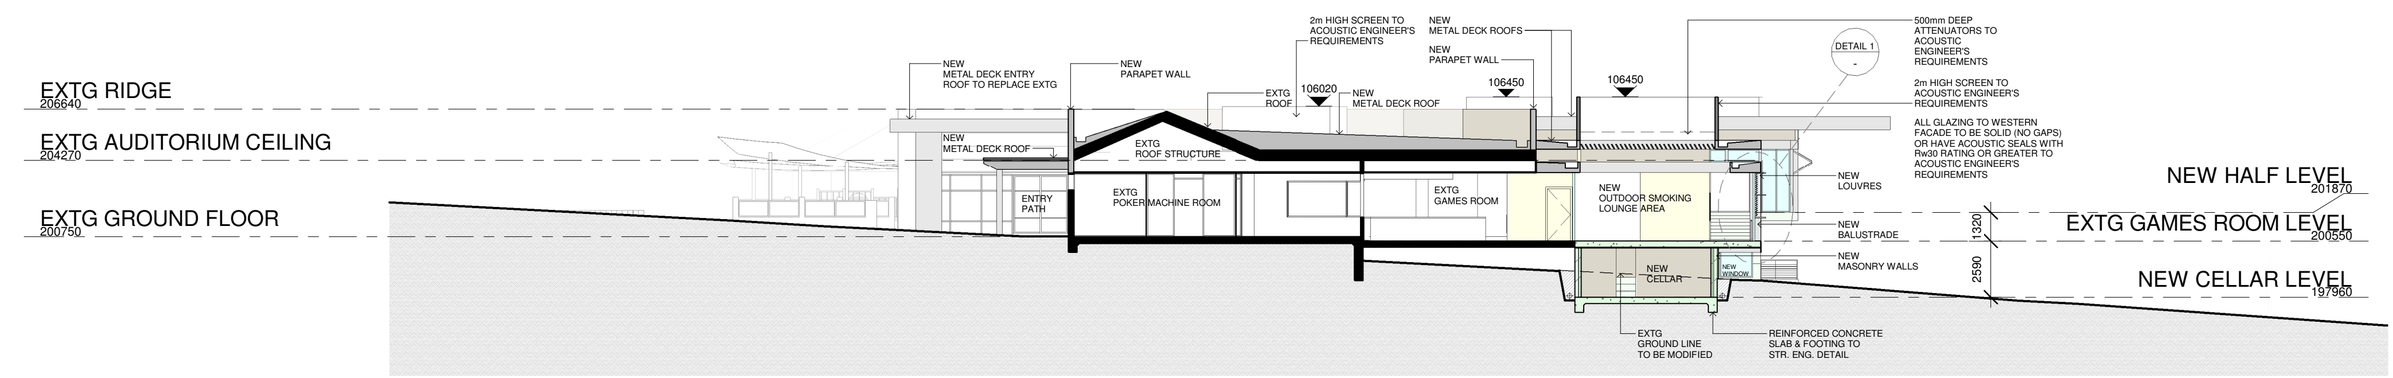

5 - SECTION AA
SCALE 1 : 200

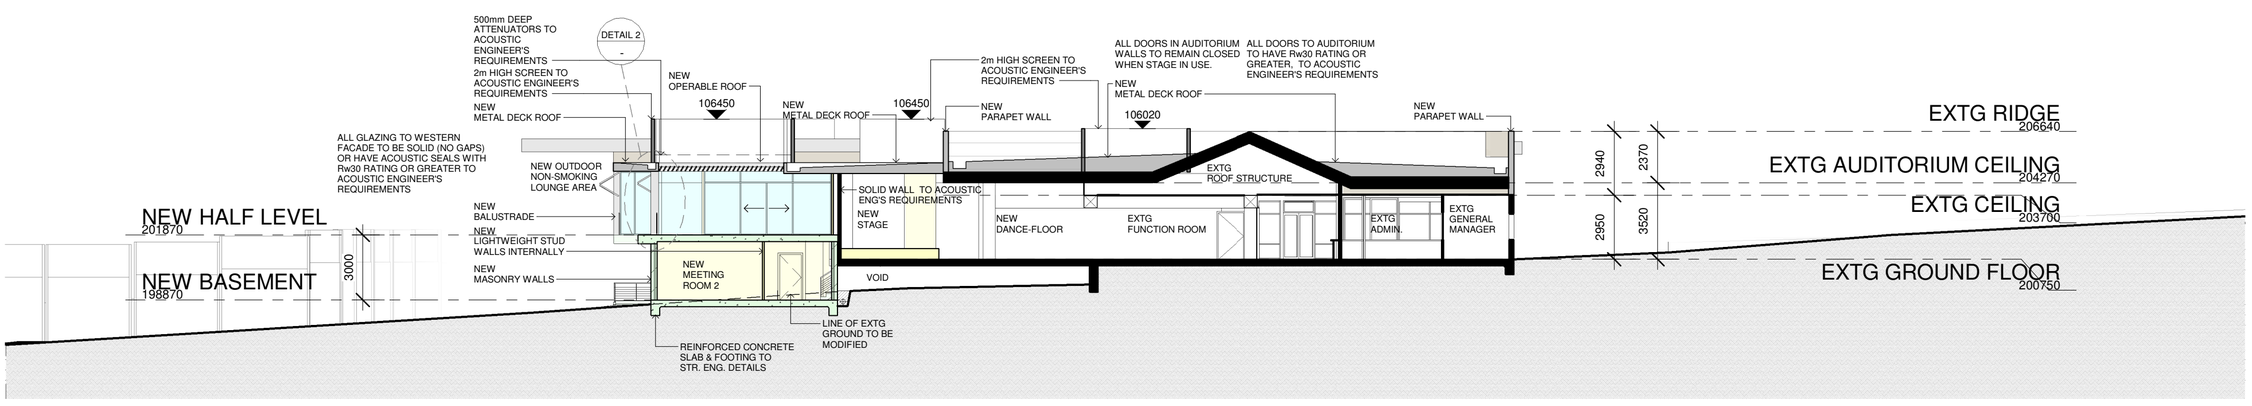

6 - SECTION BB
SCALE 1 : 200

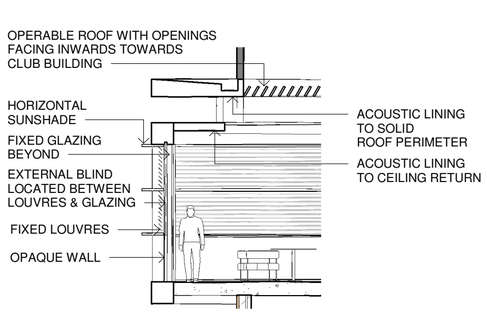

7 - FACADE TREATEMENT DETAIL 1
SCALE 1 : 100

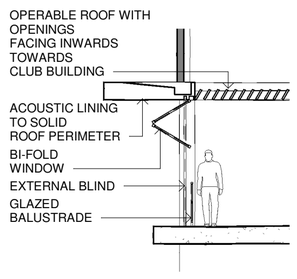

8 - FACADE TREATEMENT DETAIL 2
SCALE 1 : 100

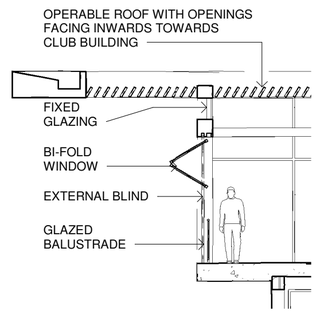

9 - FACADE TREATEMENT DETAIL 3
SCALE 1 : 100

FINISHES KEY	
STC	STONE/TEXTURED CLADDING TBC
LWR	LIGHTWEIGHT FC CLADDING ON STEEL FRAME WITH FLUSH RENDER FINISH
LWH	LIGHTWEIGHT FC CLADDING ON STEEL FRAME WITH EXPRESSED HORIZONTAL LINES/PATTERN TBC
RM1	RENDERED MASONRY COLOUR 1
REFER TO MATERIALS & FINISHES SCHEDULE FOR DETAIL	

REV:	DATE:	DOCUMENT STATUS/AMENDMENT:	DRAWN	VERIFIED
F	05.04.21	NOTE RE EQUIPMENT ADDED	NK	NIC
E	14.02.21	ACOUSTIC WALLS ADDED	NK	NIC
D	12.09.20	AMENDED DA ISSUE, ACOUSTIC ENGINEER'S NOTES ADDED	NK	NIC
C	22.08.20	AMENDED DA ISSUE, ACOUSTIC ENGINEER'S NOTES ADDED	NK	NIC
B	22.01.19	AMENDED DEVELOPMENT APPLICATION ISSUE	NK	NIC
A	27.08.18	DEVELOPMENT APPLICATION ISSUE	AT	NIC

REV:	DATE:	DOCUMENT STATUS/AMENDMENT:	DRAWN	VERIFIED
H	11.06.21	RL'S ADDED TO ACOUSTIC SCREENS	NK	NIC
G	16.05.21	EAST ELEVATION EXTENDED	NK	NIC

ARCHITECT:
nktarchitecture
PO Box 75 Round Corner NSW 2158
t: (02) 9651 3999 f: (02) 9899 4962 m: 04 1234 9660 e: mail@nktarchitect.com.au
w: www.nktarchitect.com.au
nature knowledge technology

Copyright c nkt architecture all rights reserved.

PROJECT: ALTERATIONS & ADDITIONS AT 19 - 25 ARCADIA ROAD, GALSTON NSW 2159

CLIENT: GALSTON CLUB

DRAWING: ELEVATIONS & SECTIONS

SCALE @ A1: As indicated	DATE: JUN. 17
JOB No.: 1712	PROJ. ARCH.: NIC
CADFILE No.: C:\Users\User\Dropbox (nkt architecture)\1712\01\DA\171201_DA-9feb21.rvt	DRWG No.: DA 201
	REV: H

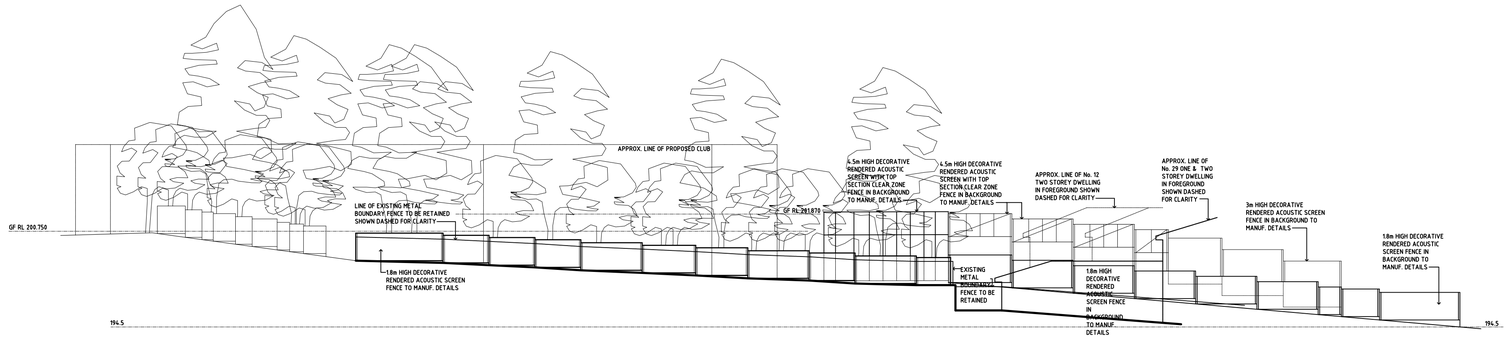

5 – NORTH BOUNDARY ELEVATION
SCALE 1:200

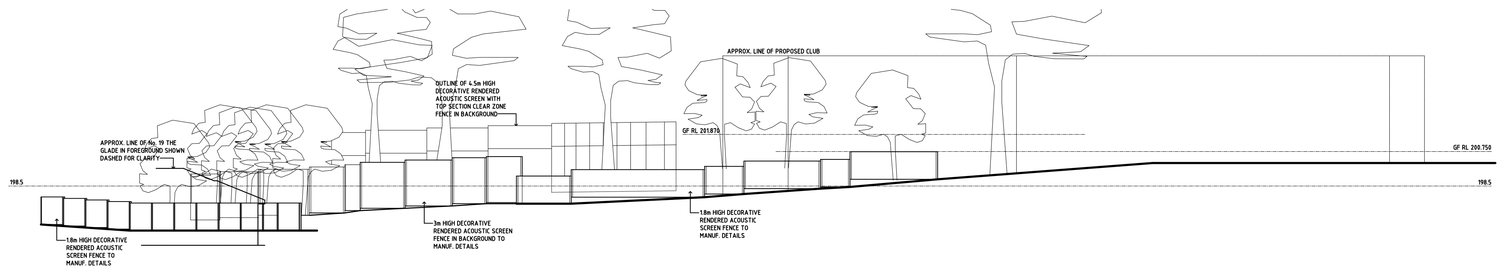

3 – SOUTH BOUNDARY ELEVATION
SCALE 1:200

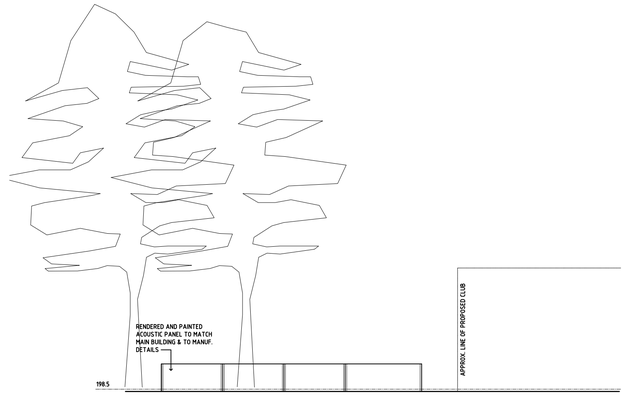

4 – PART CENTRE/EAST ELEVATION
SCALE 1:200

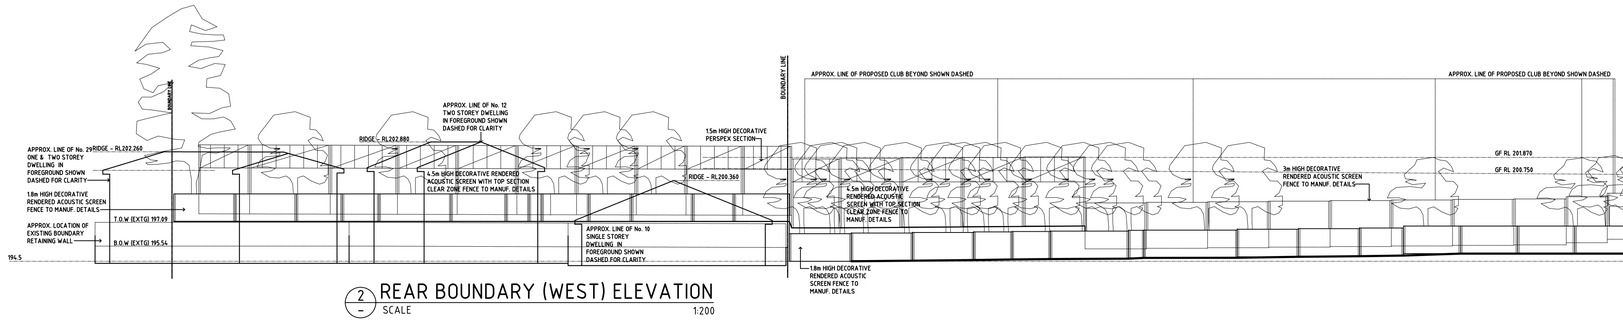

2 – REAR BOUNDARY (WEST) ELEVATION
SCALE 1:200

1 – FRONT ENTRY (EAST) ELEVATION
SCALE 1:100

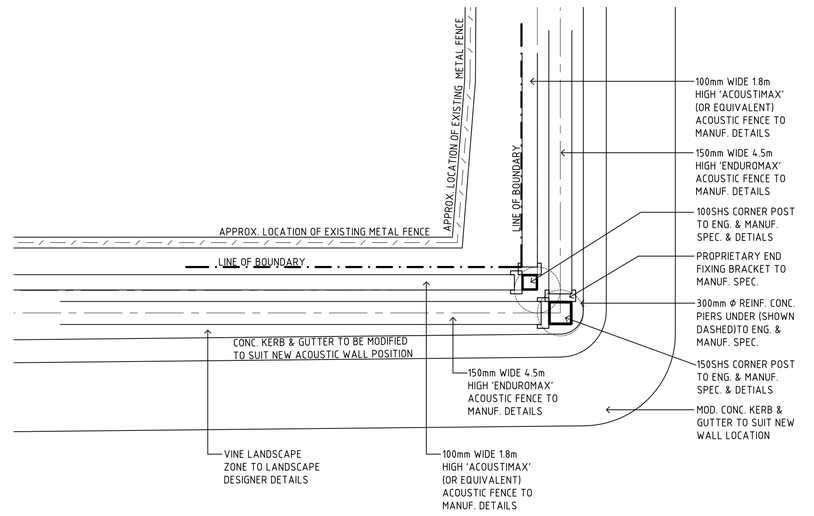

6 – TYP. ACOUSTIC WALL PLAN DETAIL
SCALE 1:20

REV:	DATE:	DOCUMENT STATUS/AMENDMENT:	DRAWN:	VERIFIED:
B	15.02.21	DETAIL ACOUSTIC WALL PLAN DETAIL ADDED	NIC	NIC
A	08.02.21	ISSUED AS REQUESTED BY COUNCIL	NIC	NIC

ARCHITECT:
nkt architecture
PO Box 75 DURAL NSW 2158
t: (02) 9651 3999 f: (02) 9651 4952 m: 0414 724 999 e: nick@nktarchitect.com.au
nominated architect: nick tobin
registered architect 6359

Copyright © nkt architecture all rights reserved.

PROJECT:
ALTERATIONS AND ADDITIONS
AT
19–25 ARCADIA ROAD, GALSTON NSW 2159

CLIENT:
GALSTON CLUB

DRAWING:
ACOUSTIC WALL ELEVATIONS

SCALE: 1:100 & 1:200 (@A1)
DATE: JUN. '17
JOB No.: 171201
PROJ. ARCH.: NIC
CADFILE No.: DWG\171201\DA\171202.dwg
DRWG No.: DA202
REV: B