

1 - SOUTH EAST PERSPECTIVE
SCALE



2 - WEST PERSPECTIVE
SCALE

REV:	DATE:	DOCUMENT STATUS/AMENDMENT:	DRAWN	VERIFIED	REV:	DATE:	DOCUMENT STATUS/AMENDMENT:	DRAWN	VERIFIED
D	16.05.21	COLOUR ADDED	NK	NIC					
C	12.09.20	AMENDED DA ISSUE, ACOUSTIC ENGINEER'S REQUIREMENTS	NK	NIC					
B	22.01.19	AMENDED DEVELOPMENT APPLICATION ISSUE	NK	NIC					
A	27.08.18	DEVELOPMENT APPLICATION ISSUE	AT	NIC					

nkt architecture
MEMBER THE ROYAL AUSTRALIAN INSTITUTE OF ARCHITECTS

ARCHITECT:
nktarchitecture
PO Box 75 Round Corner NSW 2158
t: (02) 9651 3999 f: (02) 9899 4962 ac: 04 1234 9600 e: mail@nktarchitect.com.au
w: www.nktarchitect.com.au
Nature knowledge technology
Copyright c nkt architecture all rights reserved


PROJECT: ALTERATIONS & ADDITIONS
AT
19 - 25 ARCADIA ROAD, GALSTON NSW 2159

CLIENT: GALSTON CLUB

DRAWING: PERSPECTIVES

SCALE @ A1: NTS	DATE: JUN. 17
JOB No.: 1712	PROJ. ARCH.: NIC
CADFILE No.: C:\Users\User\Dropbox (nkt architecture)\171201\DA\171201_DA-9feb21.rvt	DRWG No.: DA 211
	REV: C



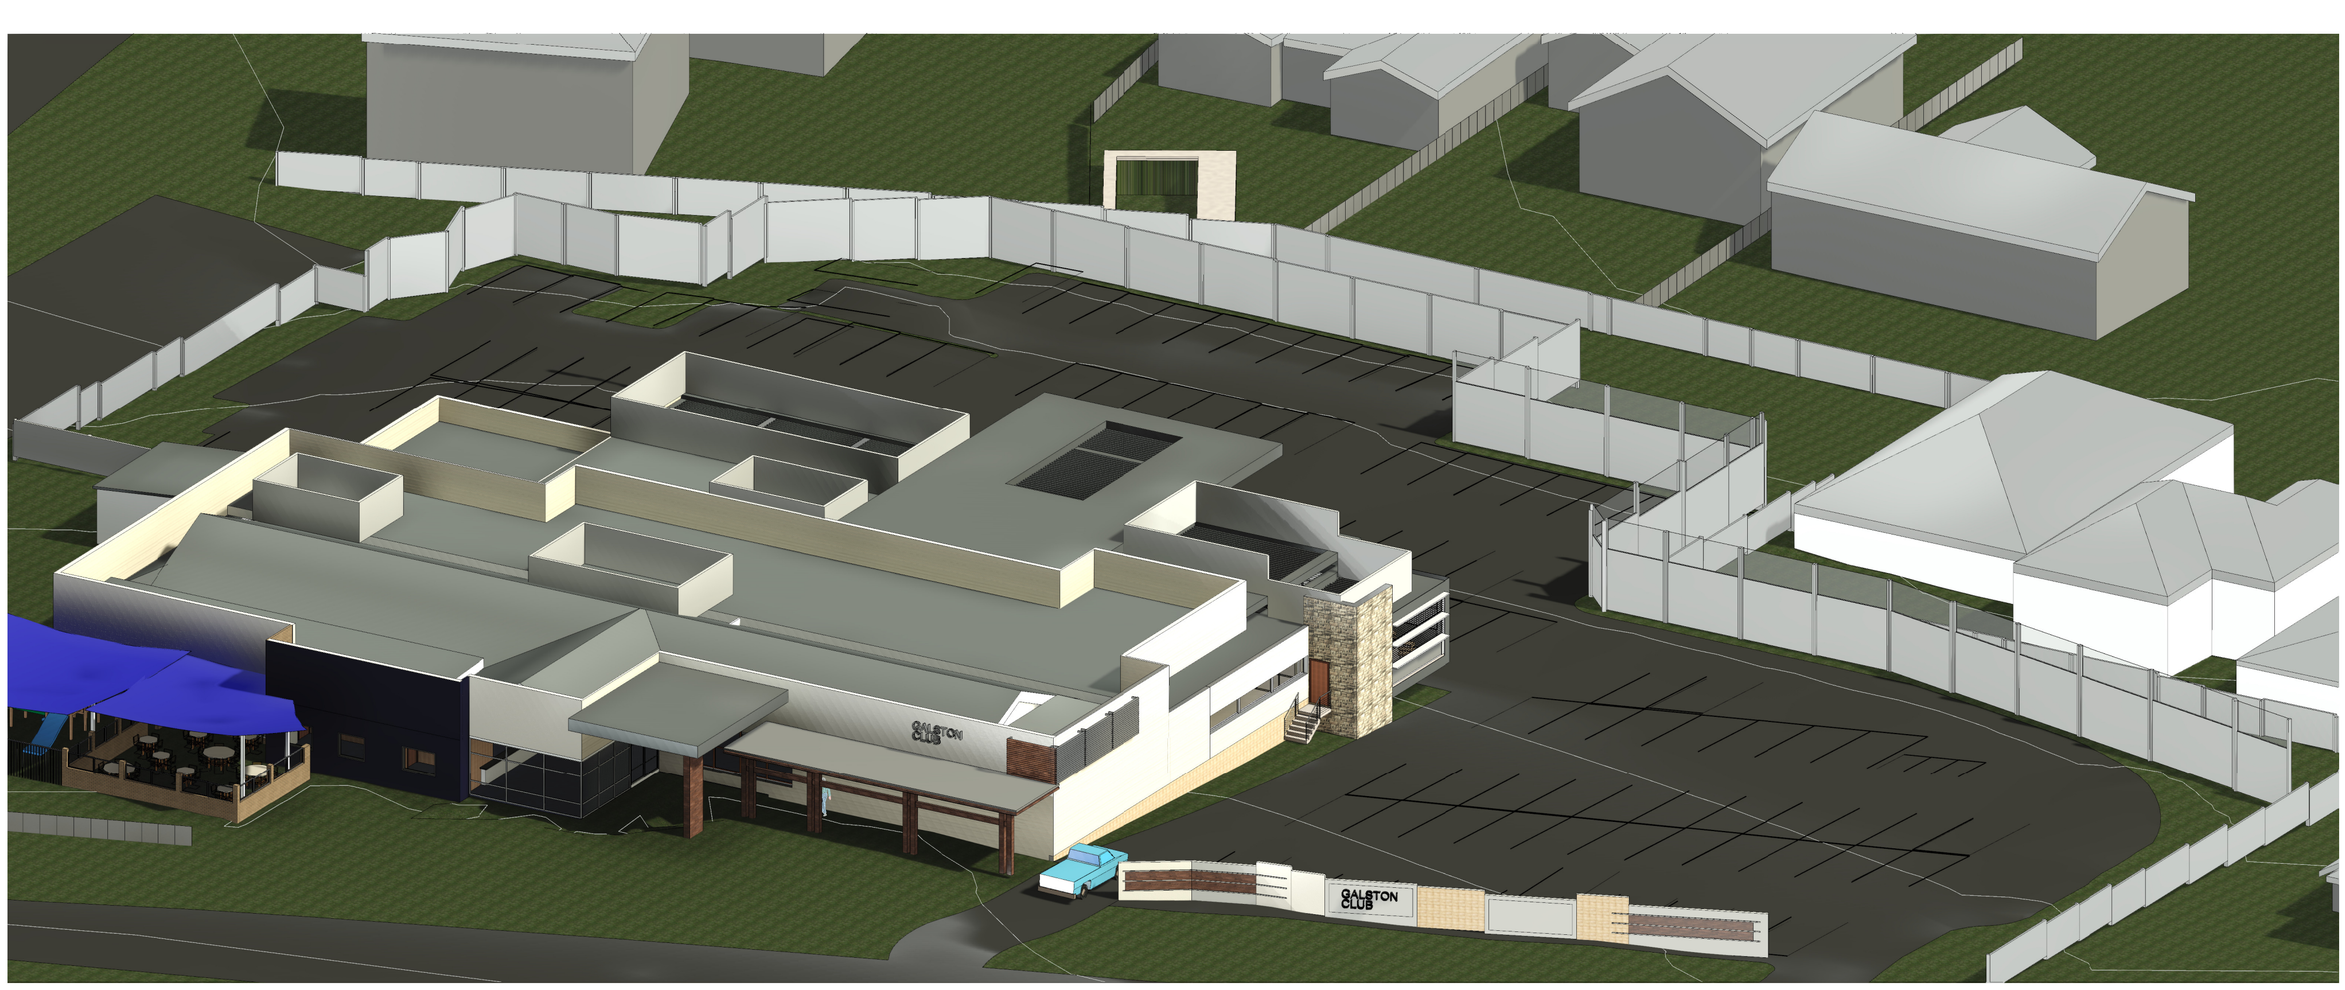

REV:	DATE:	DOCUMENT STATUS/AMENDMENT:	DRAWN	VERIFIED	REV:	DATE:	DOCUMENT STATUS/AMENDMENT:	DRAWN	VERIFIED
C	16.05.21	COLOUR ADDED	NK	NIC					
B	05.04.21	ACOUSTIC WALLS RELOCATED	NK	NIC					
A	14.02.21	ACOUSTIC WALLS ADDED	NK	NIC					

ARCHITECT:
nktarchitecture
PO Box 75 Round Corner NSW 2158
t: (02) 9651 3999 f: (02) 9899 4962 m: 04 1234 9660 e: mail@nktarchitect.com.au
w: www.nktarchitect.com.au
Naturalknowledge technology
Copyright © nkt architecture all rights reserved.

PROJECT:
ALTERATIONS & ADDITIONS
AT
19 - 25 ARCADIA ROAD, GALSTON NSW 2159

CLIENT:
GALSTON CLUB

DRAWING:
PERSPECTIVES 2

SCALE @ A1:	DATE: JUN. 17	
JOB No.: 1712	PROJ. ARCH.: NIC	
CAD/FILE No.: C:\Users\User\Dropbox (nkt architecture)\1712\01\DA\171201_DA-9fe621.rvt	DRWG No.: DA 212	REV: C





REV:	DATE:	DOCUMENT STATUS/AMENDMENT:	DRAWN	VERIFIED	REV:	DATE:	DOCUMENT STATUS/AMENDMENT:	DRAWN	VERIFIED
C	16.05.21	COLOUR ADDED							
B	05.04.21	ACOUSTIC WALLS RELOCATED							
A	14.02.21	ACOUSTIC WALLS ADDED							

nkt architecture
MEMBER THE ROYAL AUSTRALIAN INSTITUTE OF ARCHITECTS

ARCHITECT:
nktarchitecture
PO Box 75 Round Corner NSW 2158
t: (02) 9651 3999 f: (02) 9899 4962 m: 04 1234 9660 e: mail@nktarchitect.com.au
w: www.nktarchitect.com.au
n a t u r e . k n o w l e d g e . t e c h n o l o g y
Copyright © nkt architecture all rights reserved.

PROJECT:
ALTERATIONS & ADDITIONS
AT
19 - 25 ARCADIA ROAD, GALSTON NSW 2159

CLIENT:
GALSTON CLUB

DRAWING:
PERSPECTIVES 3

SCALE @ A1:	DATE: JUN. 17	
JOB No.: 1712	PROJ. ARCH.: NIC	
CADFILE No.: C:\Users\User\Dropbox (nkt architecture)\1712\01\DA\171201_DA-9feb21.rvt	DRWG No.: DA 213	REV: C