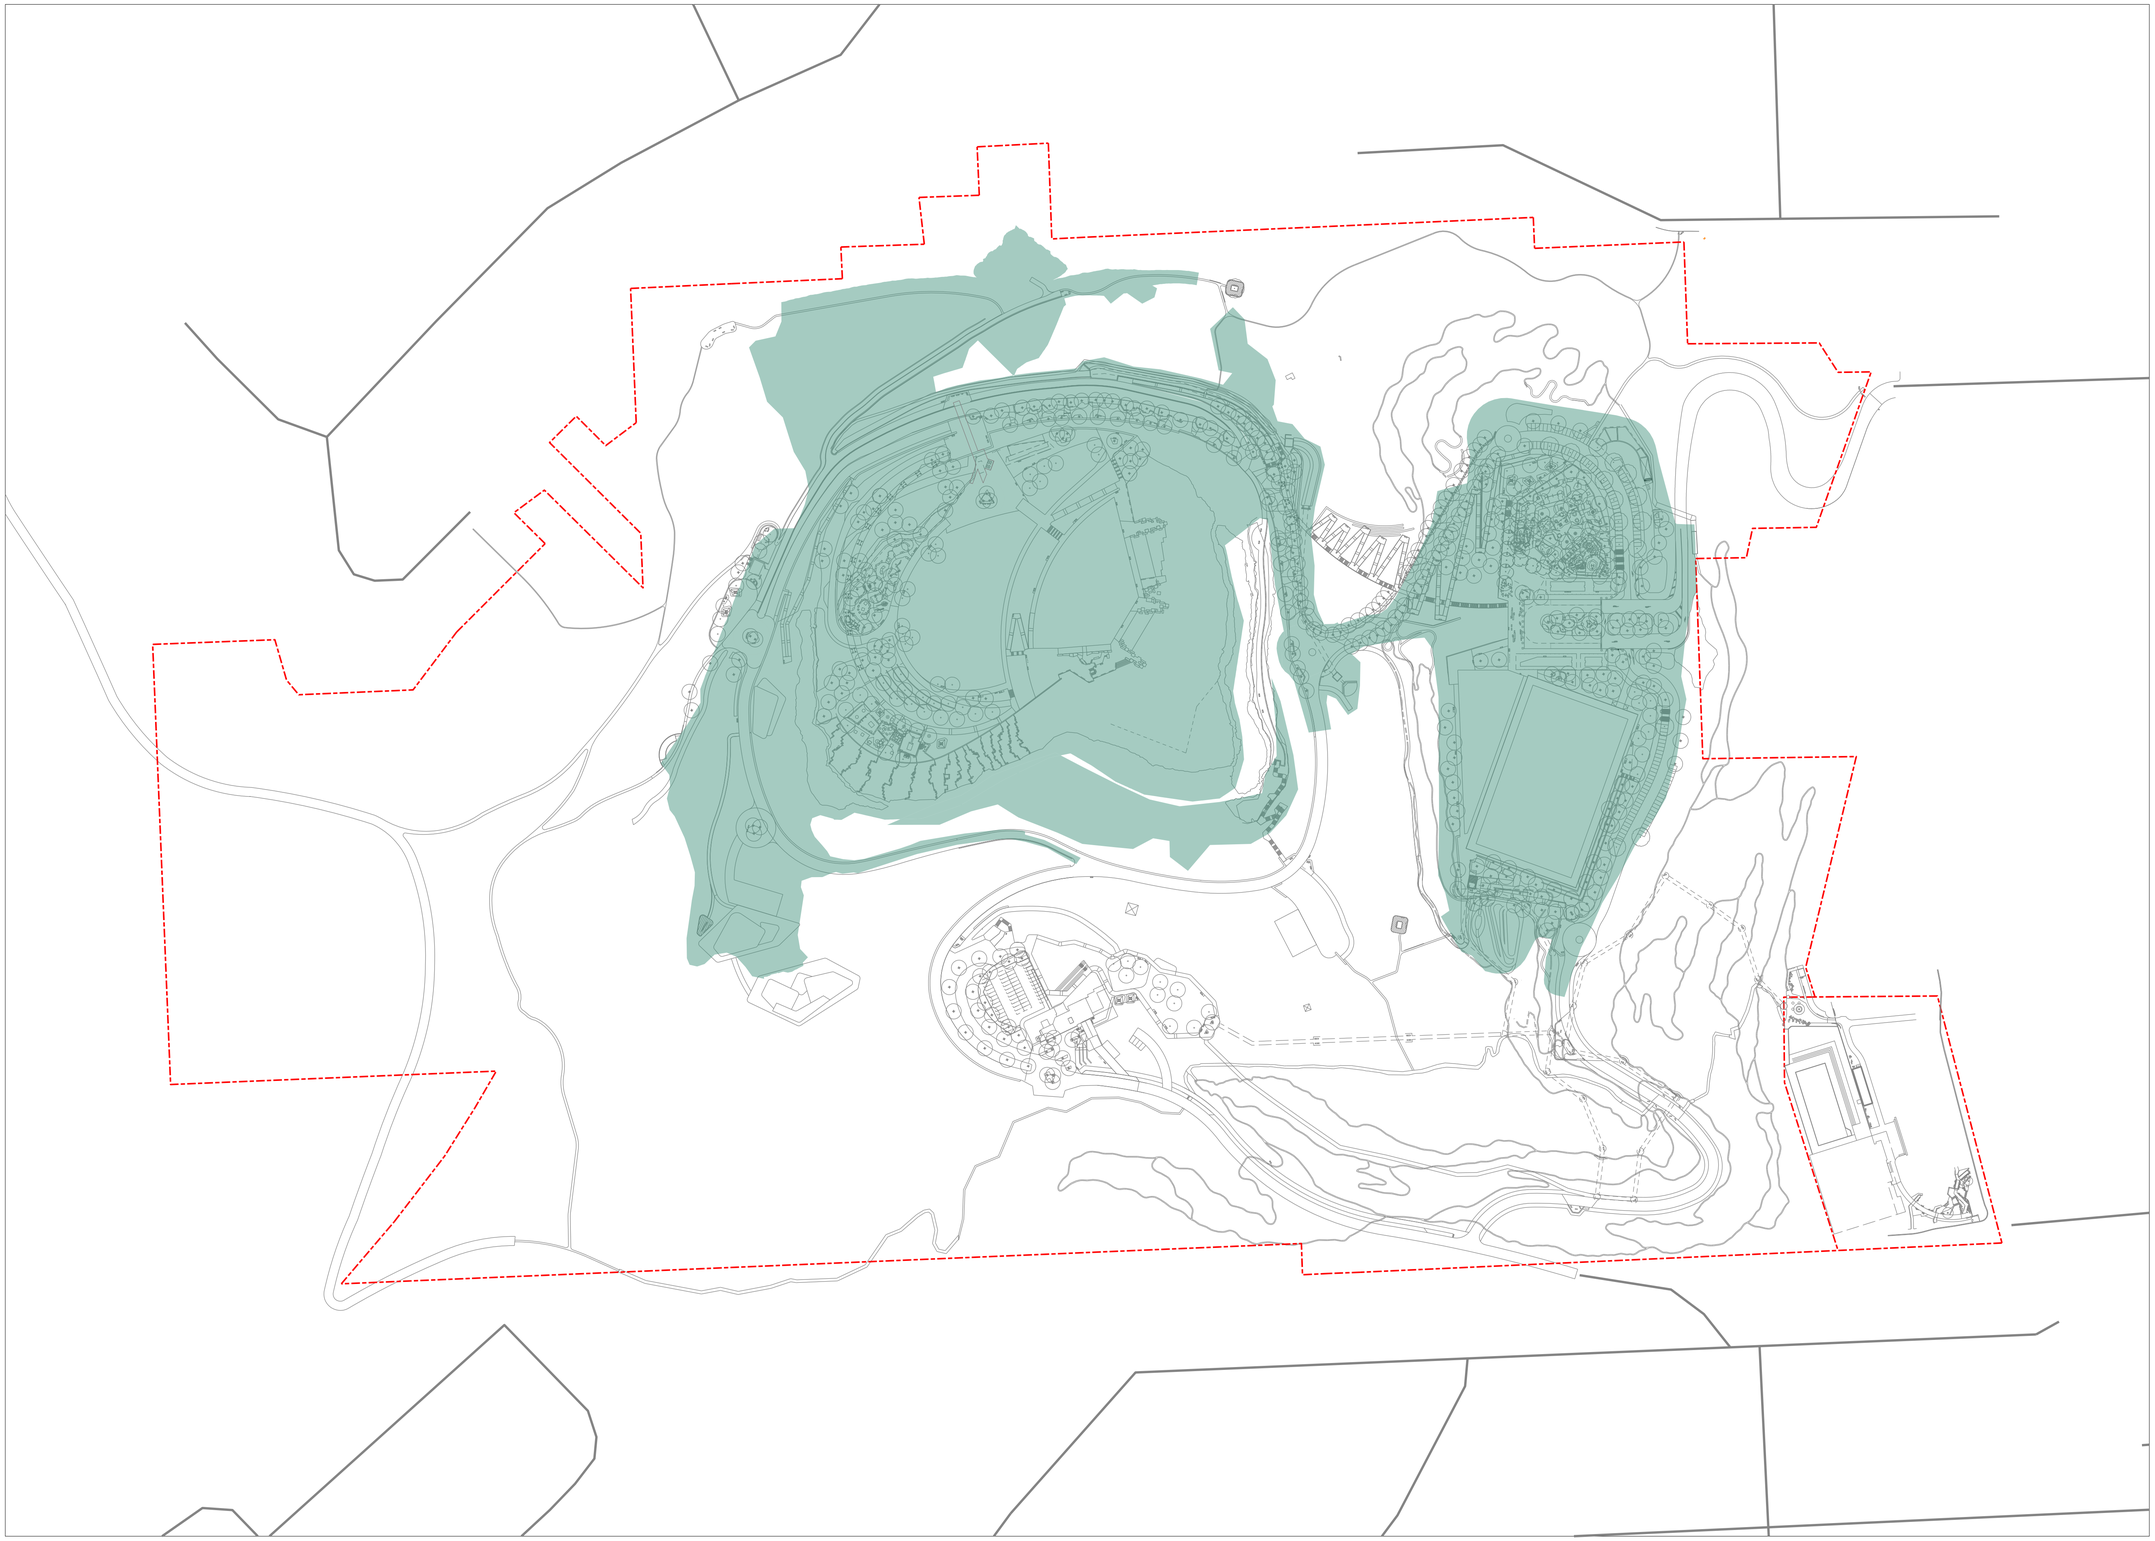

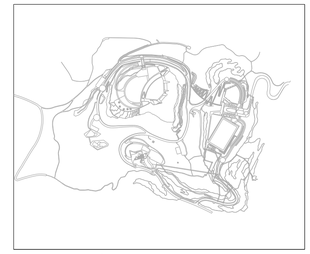

KEY PLAN

LEGEND

Site Boundary

Extent of Approved Impacts

NOTE: This document is Preliminary unless Verified and is for planning purposes only

REV	REVISION DESCRIPTION	REVISION DATE	REVIEW	VERIFY	VALIDATE
A	ISSUED FOR INFORMATION	28.11.2022	OX	JH	-

28/11/2022 3:57:13 PM \\cdt-bc000a\Projects\S20\S20-0043 HORNSBY PARK DOCUMENTATION AND CONSTRUCTION\07 DOCS\ VOL 1 PLAN\REF SHEETS\S20-0043_REF_LA_PLAN_STE.dgn

CLIENT

HORNSBY SHIRE COUNCIL

296 PEATS FERRY ROAD
HORNSBY, NSW 2077

hsc@hornsby.nsw.gov.au
02 9847 6666

LEAD CONSULTANT

CLOUSTON associates
A DIVISION OF
BEVERIDGE WILLIAMS

65-69 KENT STREET
SYDNEY NSW 2000
EMAIL sydney@clouston.com.au
TELEPHONE (02) 8272 4999

FOR PLANNING PURPOSES ONLY

0 20 40 60 80 100 200m

NORTH

CLOUSTON associates

a division of BW Beveridge Williams

PROJECT HORNSBY PARK EMBELLISHMENT WORK	CLIENT	DRAWN	SCALE
OVERALL SITE LANDSCAPE DRAWINGS FOR REF	HSC	JH	1:2000@A1
DRAWING TITLE	DRAWING NUMBER		REVISION
EXTENT OF APPROVED IMPACTS	HPE_REF_LA_STE_02.05		A